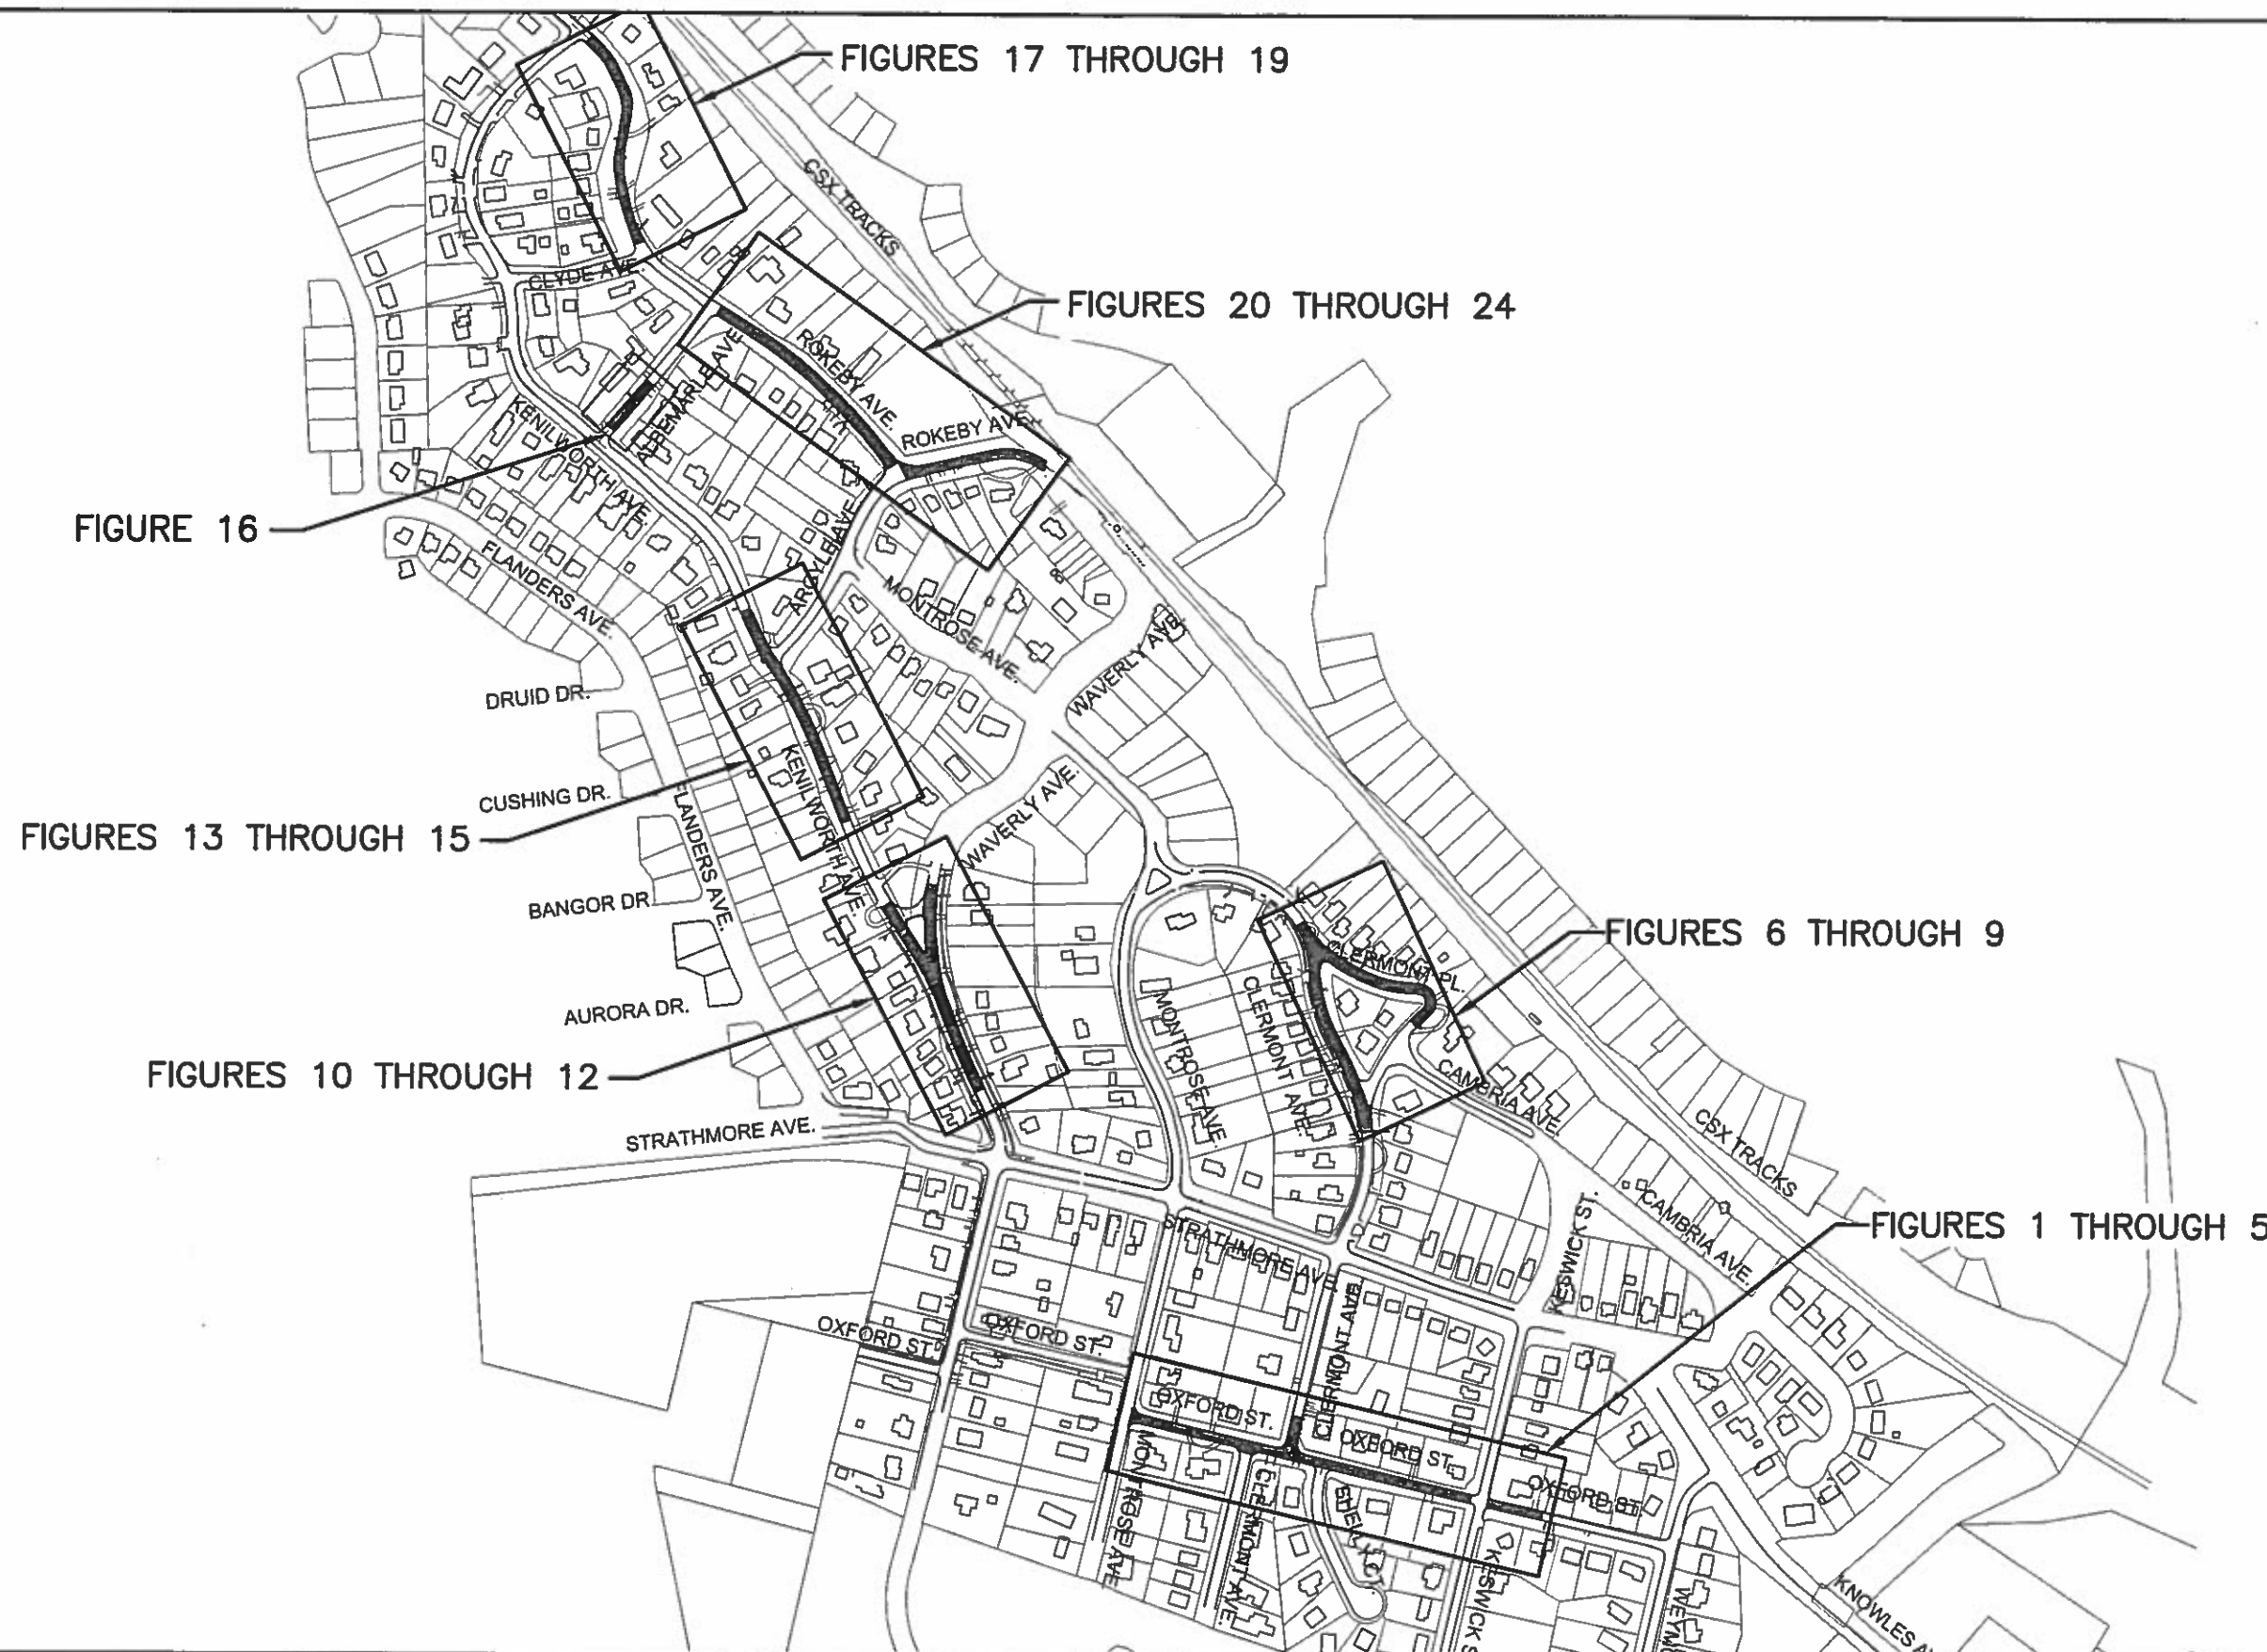

DATE: 07/26/13 TIME: 05:05 pm FILENAME: N:\GARRETT PARK, MD\13-7705-GB-10 Road Rehab\5 Design\5.7 Drawings\COVER SHEET.dwg

DRW BY: J.C.M.	
CHK BY: E.U.A.	
APP BY: E.U.A.	
DATE: 07/17/2013	
SCALE: NOT TO SCALE	

GARRETT PARK STREET RENOVATION

INDEX SHEET

FIGURE 0

CHESTER ENGINEERS