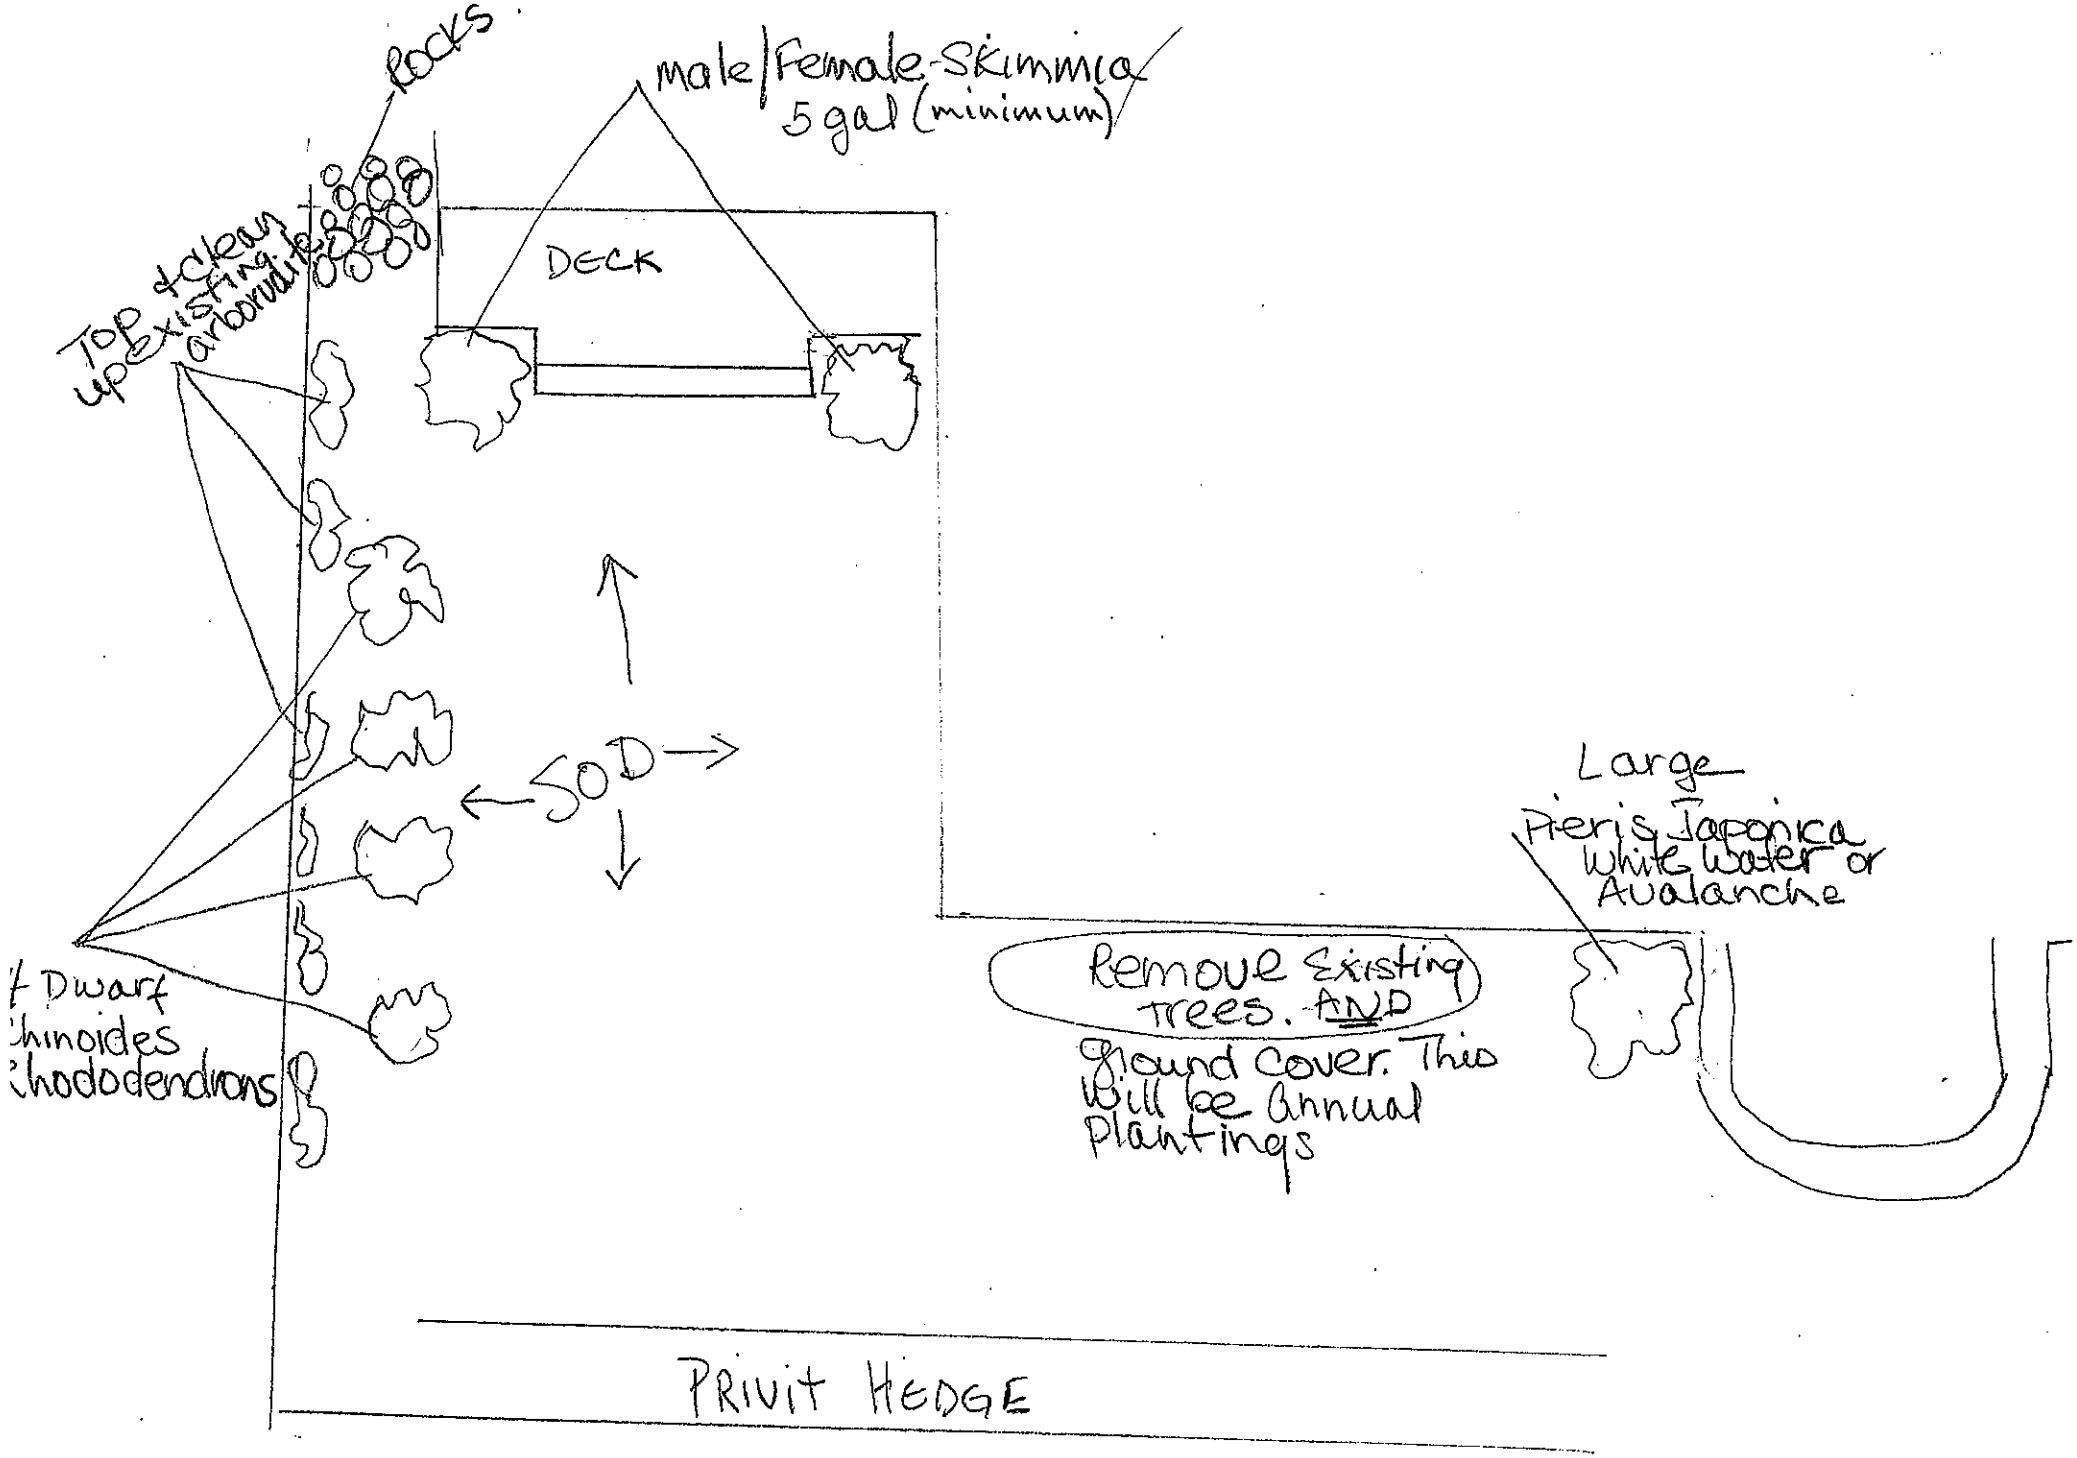
Rocks
Male/Female Skimmia
5 gal (minimum)
DECK
Top & clean up existing arborvitae
SOD
Large
Pieris Japonica
White Water or
Avalanche
Remove Existing
Trees. AND
Ground Cover. This
Will be Annual
Plantings
Dwarf
hinoides
hododendrons
PRIVIT HEDGE